PLAN A

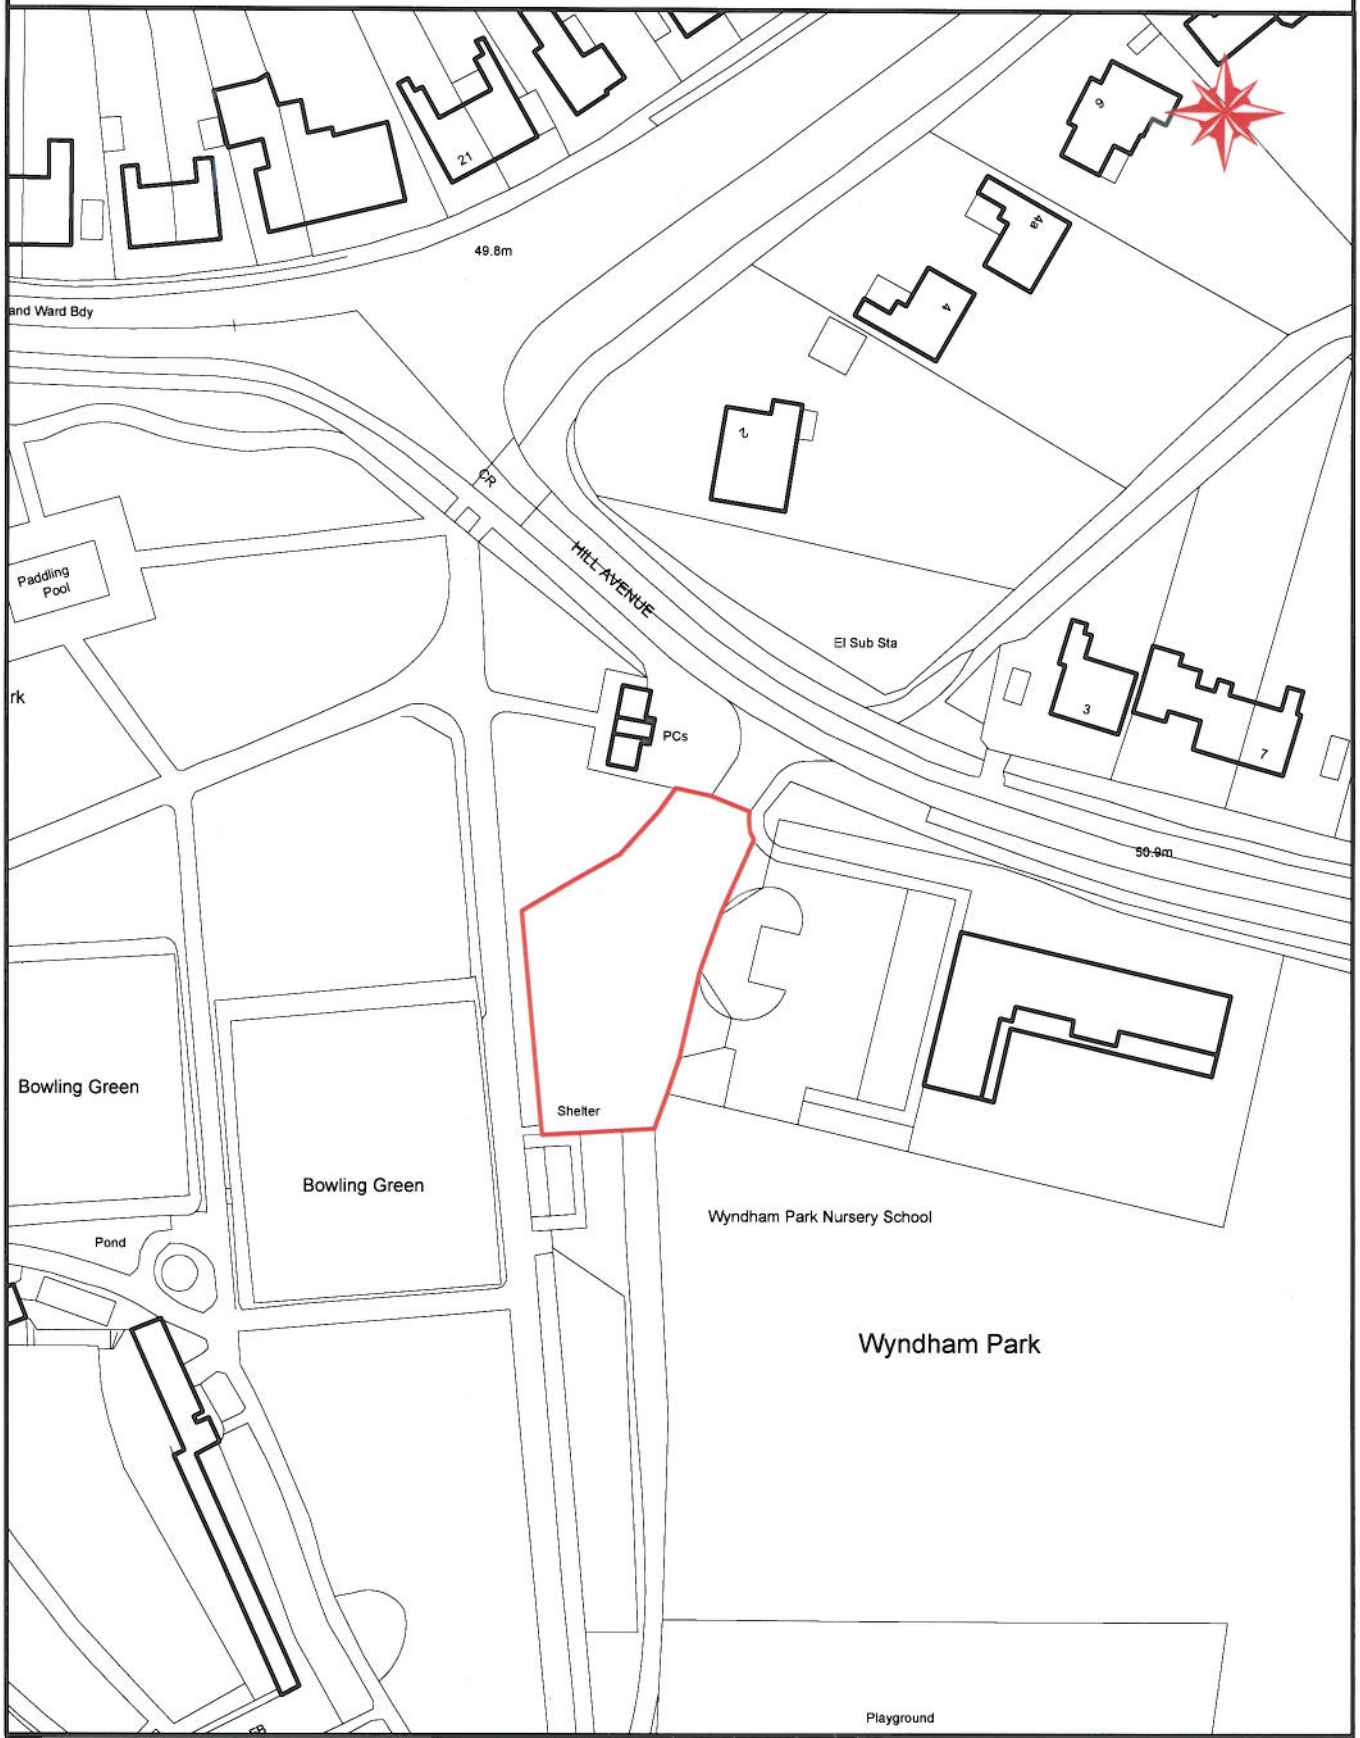

	Details Plotting in MapInfo made easier		**Rev No.**		
	Drawn by Alice Clarke	**Scale** 1:1000	**Date** 18/01/10		
	File Pathname / Project / Drawing No.				

Based on the Ordnance Survey mapping with the permission of the Controller of her Majesty's Stationery Office Crown copyright.
Unauthorised reproduction infringes Crown copyright and may lead to prosecution or civil proceedings.
South Kesteven District Council 100018662

Aligned Assets Limited
Links One, Links Business Centre
Old Woking Road, Old Woking
Surrey, GU22 8BF
www.aligned-assets.co.uk

PLAN B

Details Plotting in MapInfo made easier			Rev No.		
Drawn by Alice Clarke	Scale 1:1000	Date 18/01/10			
File Pathname / Project / Drawing No.					

Based on the Ordnance Survey mapping with the permission of the Controller of her Majesty's Stationery Office Crown copyright.
Unauthorised reproduction infringes Crown copyright and may lead to prosecution or civil proceedings.
South Kesteven District Council 100018662

Aligned Assets Limited
Links One, Links Business Centre
Old Woking Road, Old Woking
Surrey, GU22 8BF
www.aligned-assets.co.uk

PLAN C

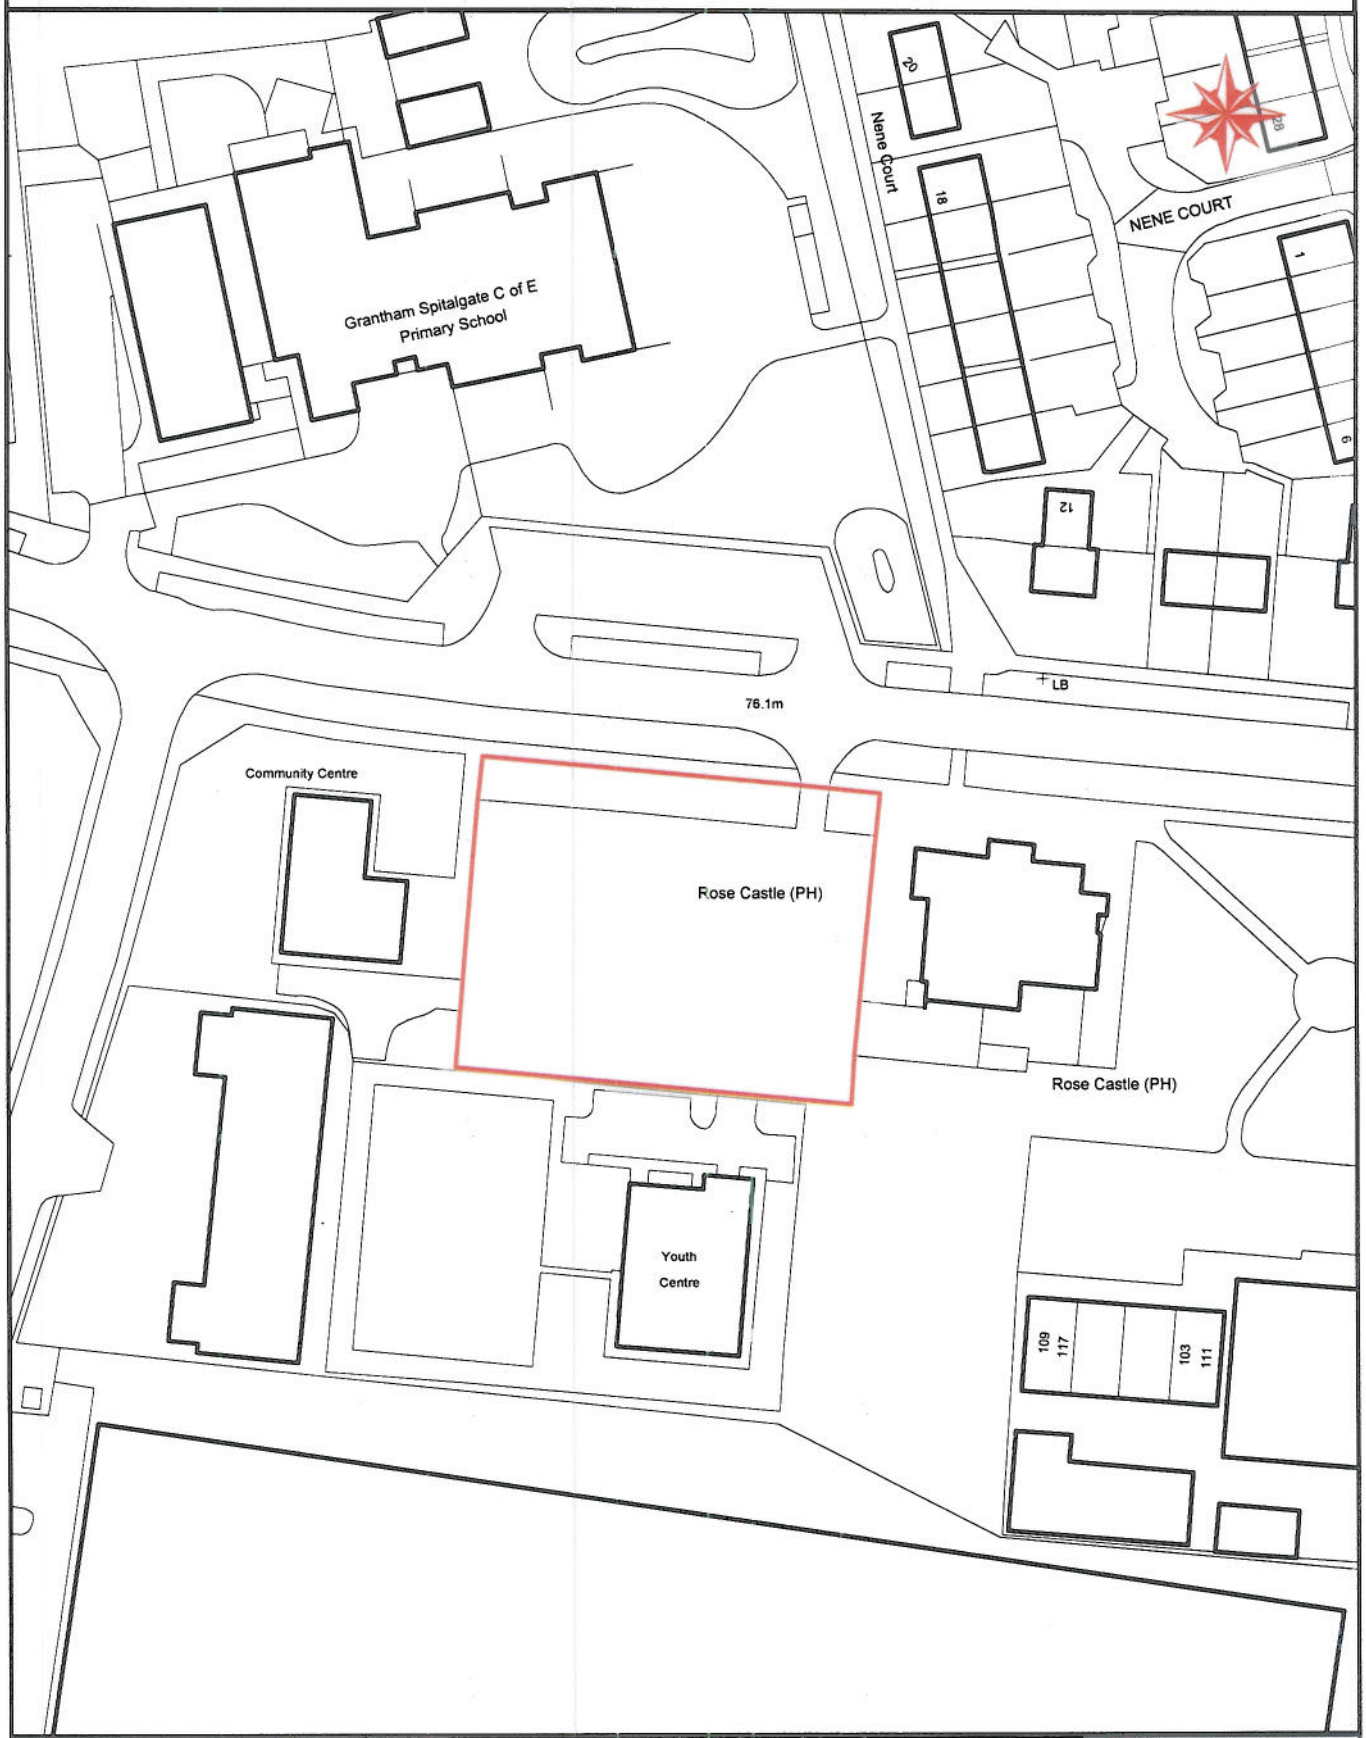

Details Plotting in MapInfo made easier			Rev No.		
Drawn by Alice Clarke	Scale 1:1000	Date 18/01/10			
File Pathname / Project / Drawing No.					

Based on the Ordnance Survey mapping with the permission of the Controller of her Majesty's Stationery Office Crown copyright.
Unauthorised reproduction infringes Crown copyright and may lead to prosecution or civil proceedings.
South Kesteven District Council 100018662

Aligned Assets Limited
Links One, Links Business Centre
Old Woking Road, Old Woking
Surrey, GU22 8BF
www.aligned-assets.co.uk

PLAN D

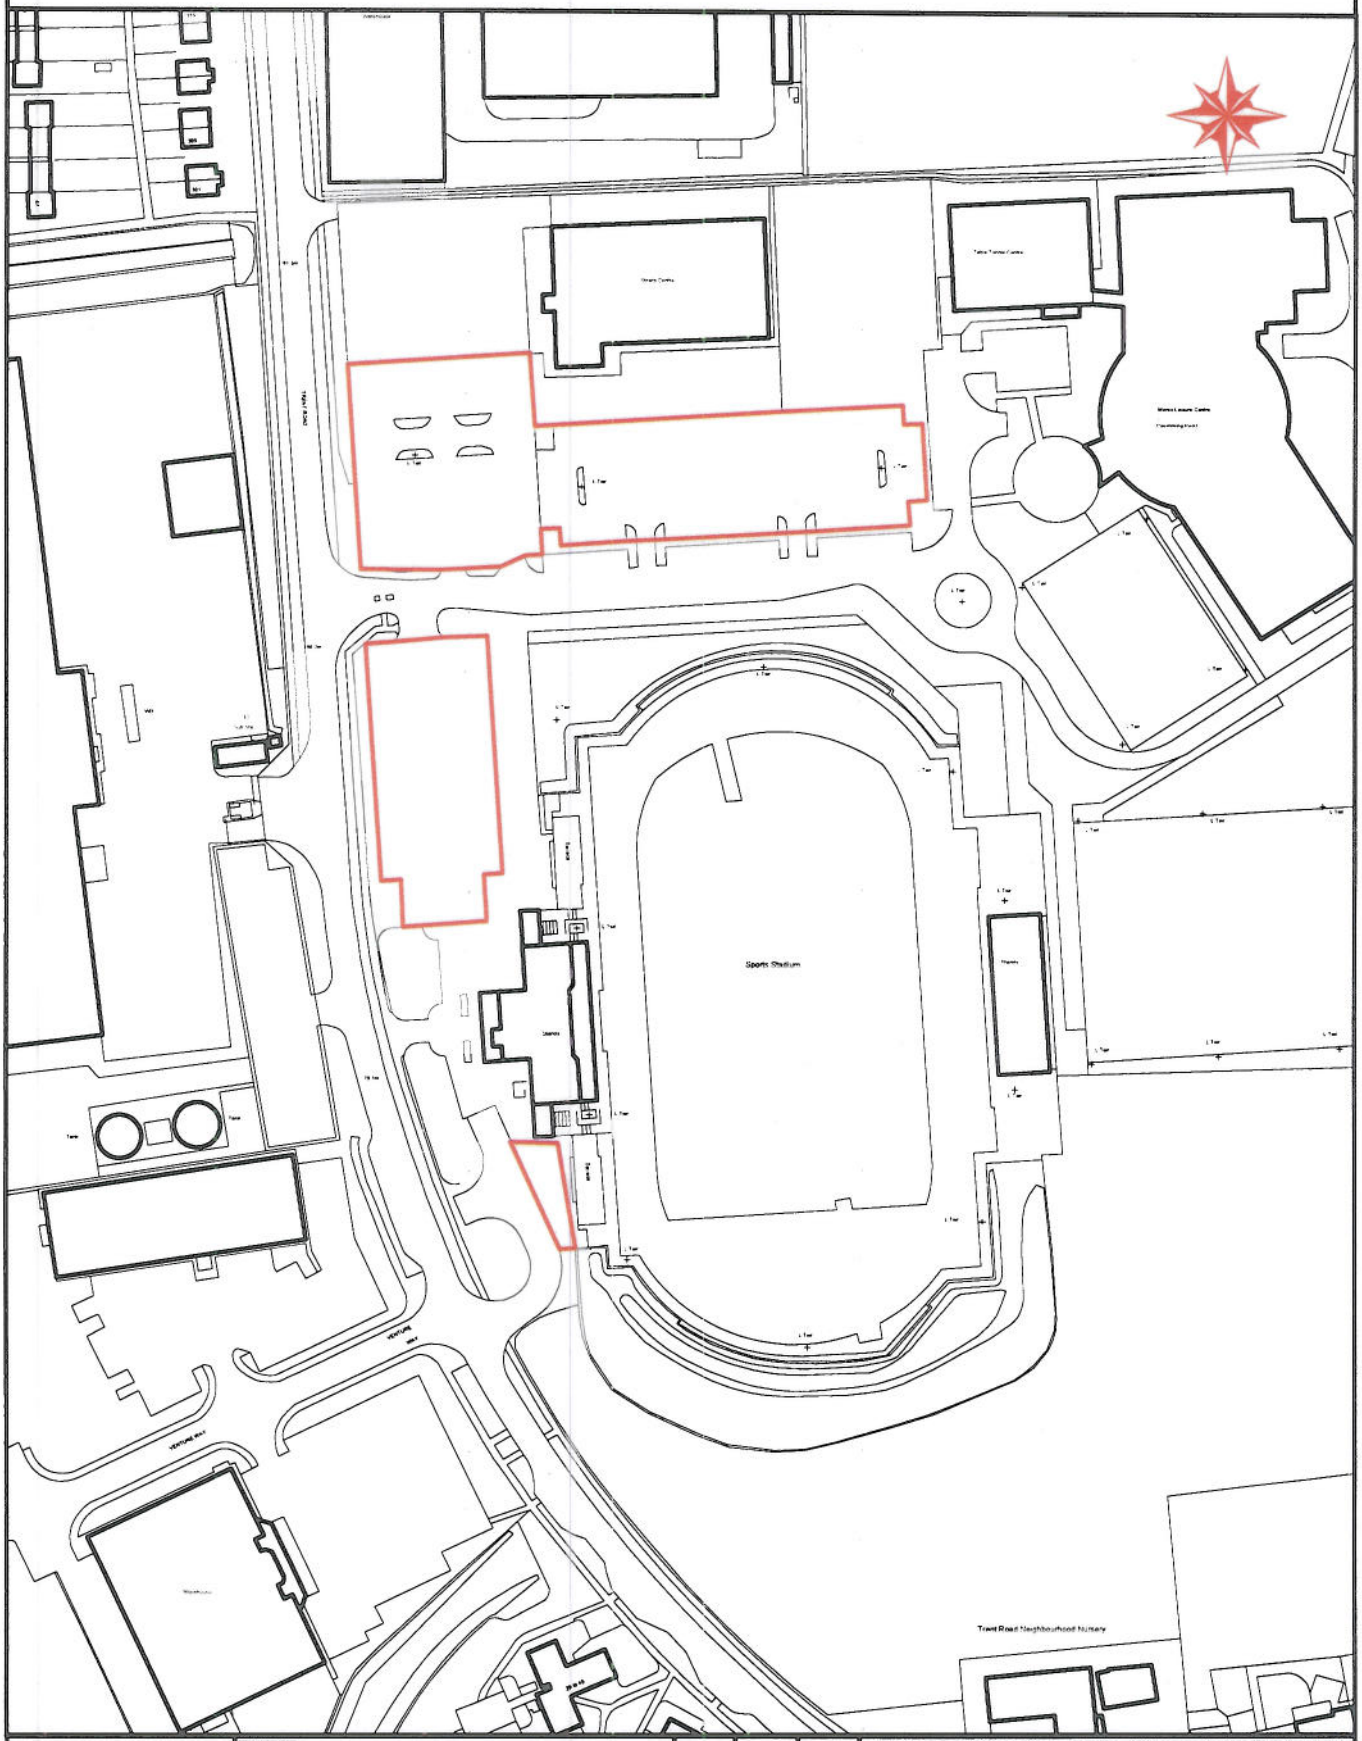

Details Plotting in MapInfo made easier			**Rev No.**			Based on the Ordnance Survey mapping with the permission of the Controller of her Majesty's Stationery Office Crown copyright. Unauthorised reproduction infringes Crown copyright and may lead to prosecution or civil proceedings. South Kesteven District Council 100018662
Drawn by Alice Clarke	**Scale** 1:1000	**Date** 18/01/10				Aligned Assets Limited Links One, Links Business Centre Old Woking Road, Old Woking Surrey, GU22 8BF www.aligned-assets.co.uk
File Pathname / Project / Drawing No.						

PLAN E

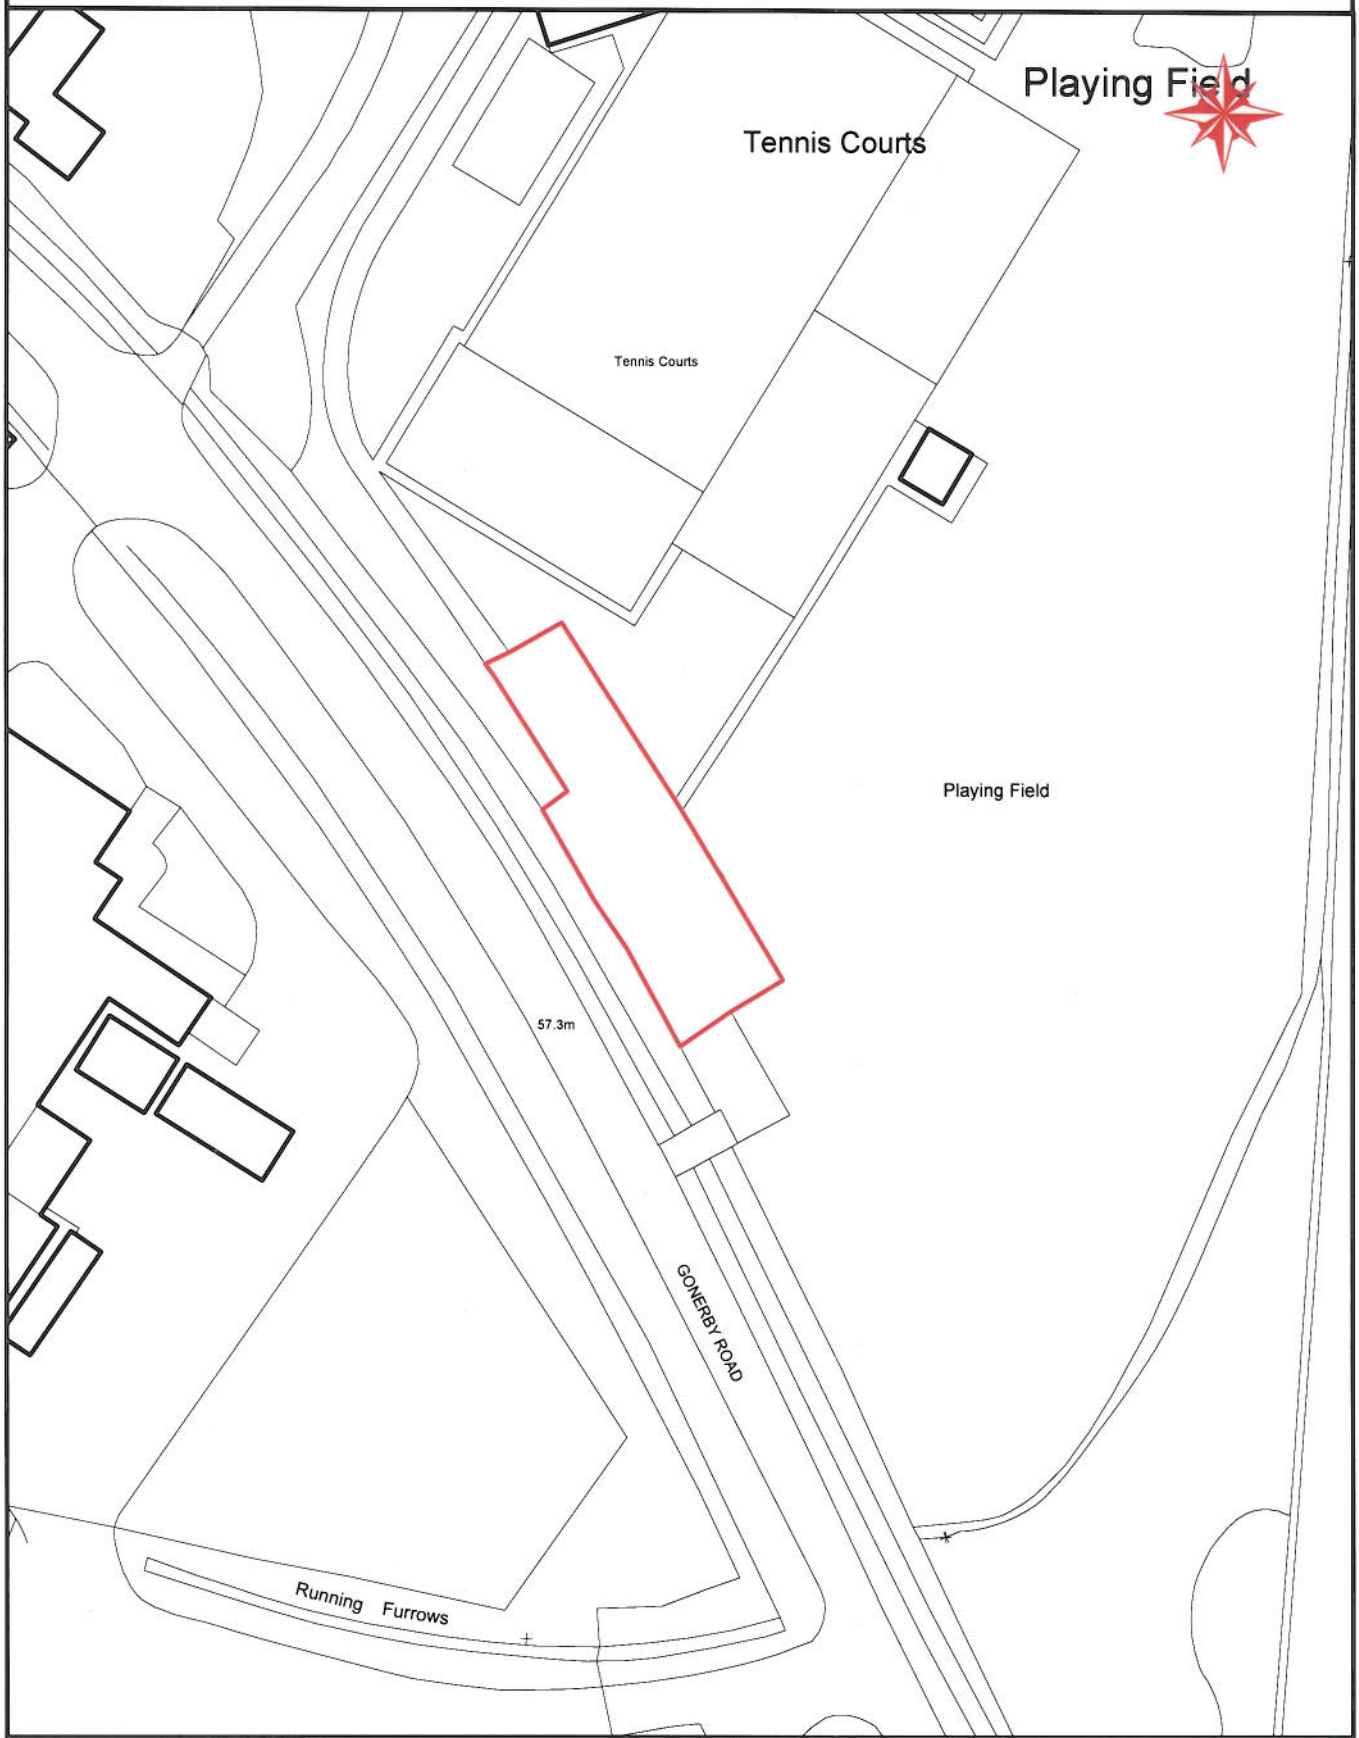

Details Plotting in MapInfo made easier			**Rev No.**		
Drawn by Alice Clarke	**Scale** 1:1000	**Date** 18/01/10			
File Pathname / Project / Drawing No.					

Based on the Ordnance Survey mapping with the permission of the Controller of her Majesty's Stationery Office Crown copyright.
Unauthorised reproduction infringes Crown copyright and may lead to prosecution or civil proceedings.
South Kesteven District Council 100018662

Aligned Assets Limited
Links One, Links Business Centre
Old Woking Road, Old Woking
Surrey, GU22 8BF
www.aligned-assets.co.uk