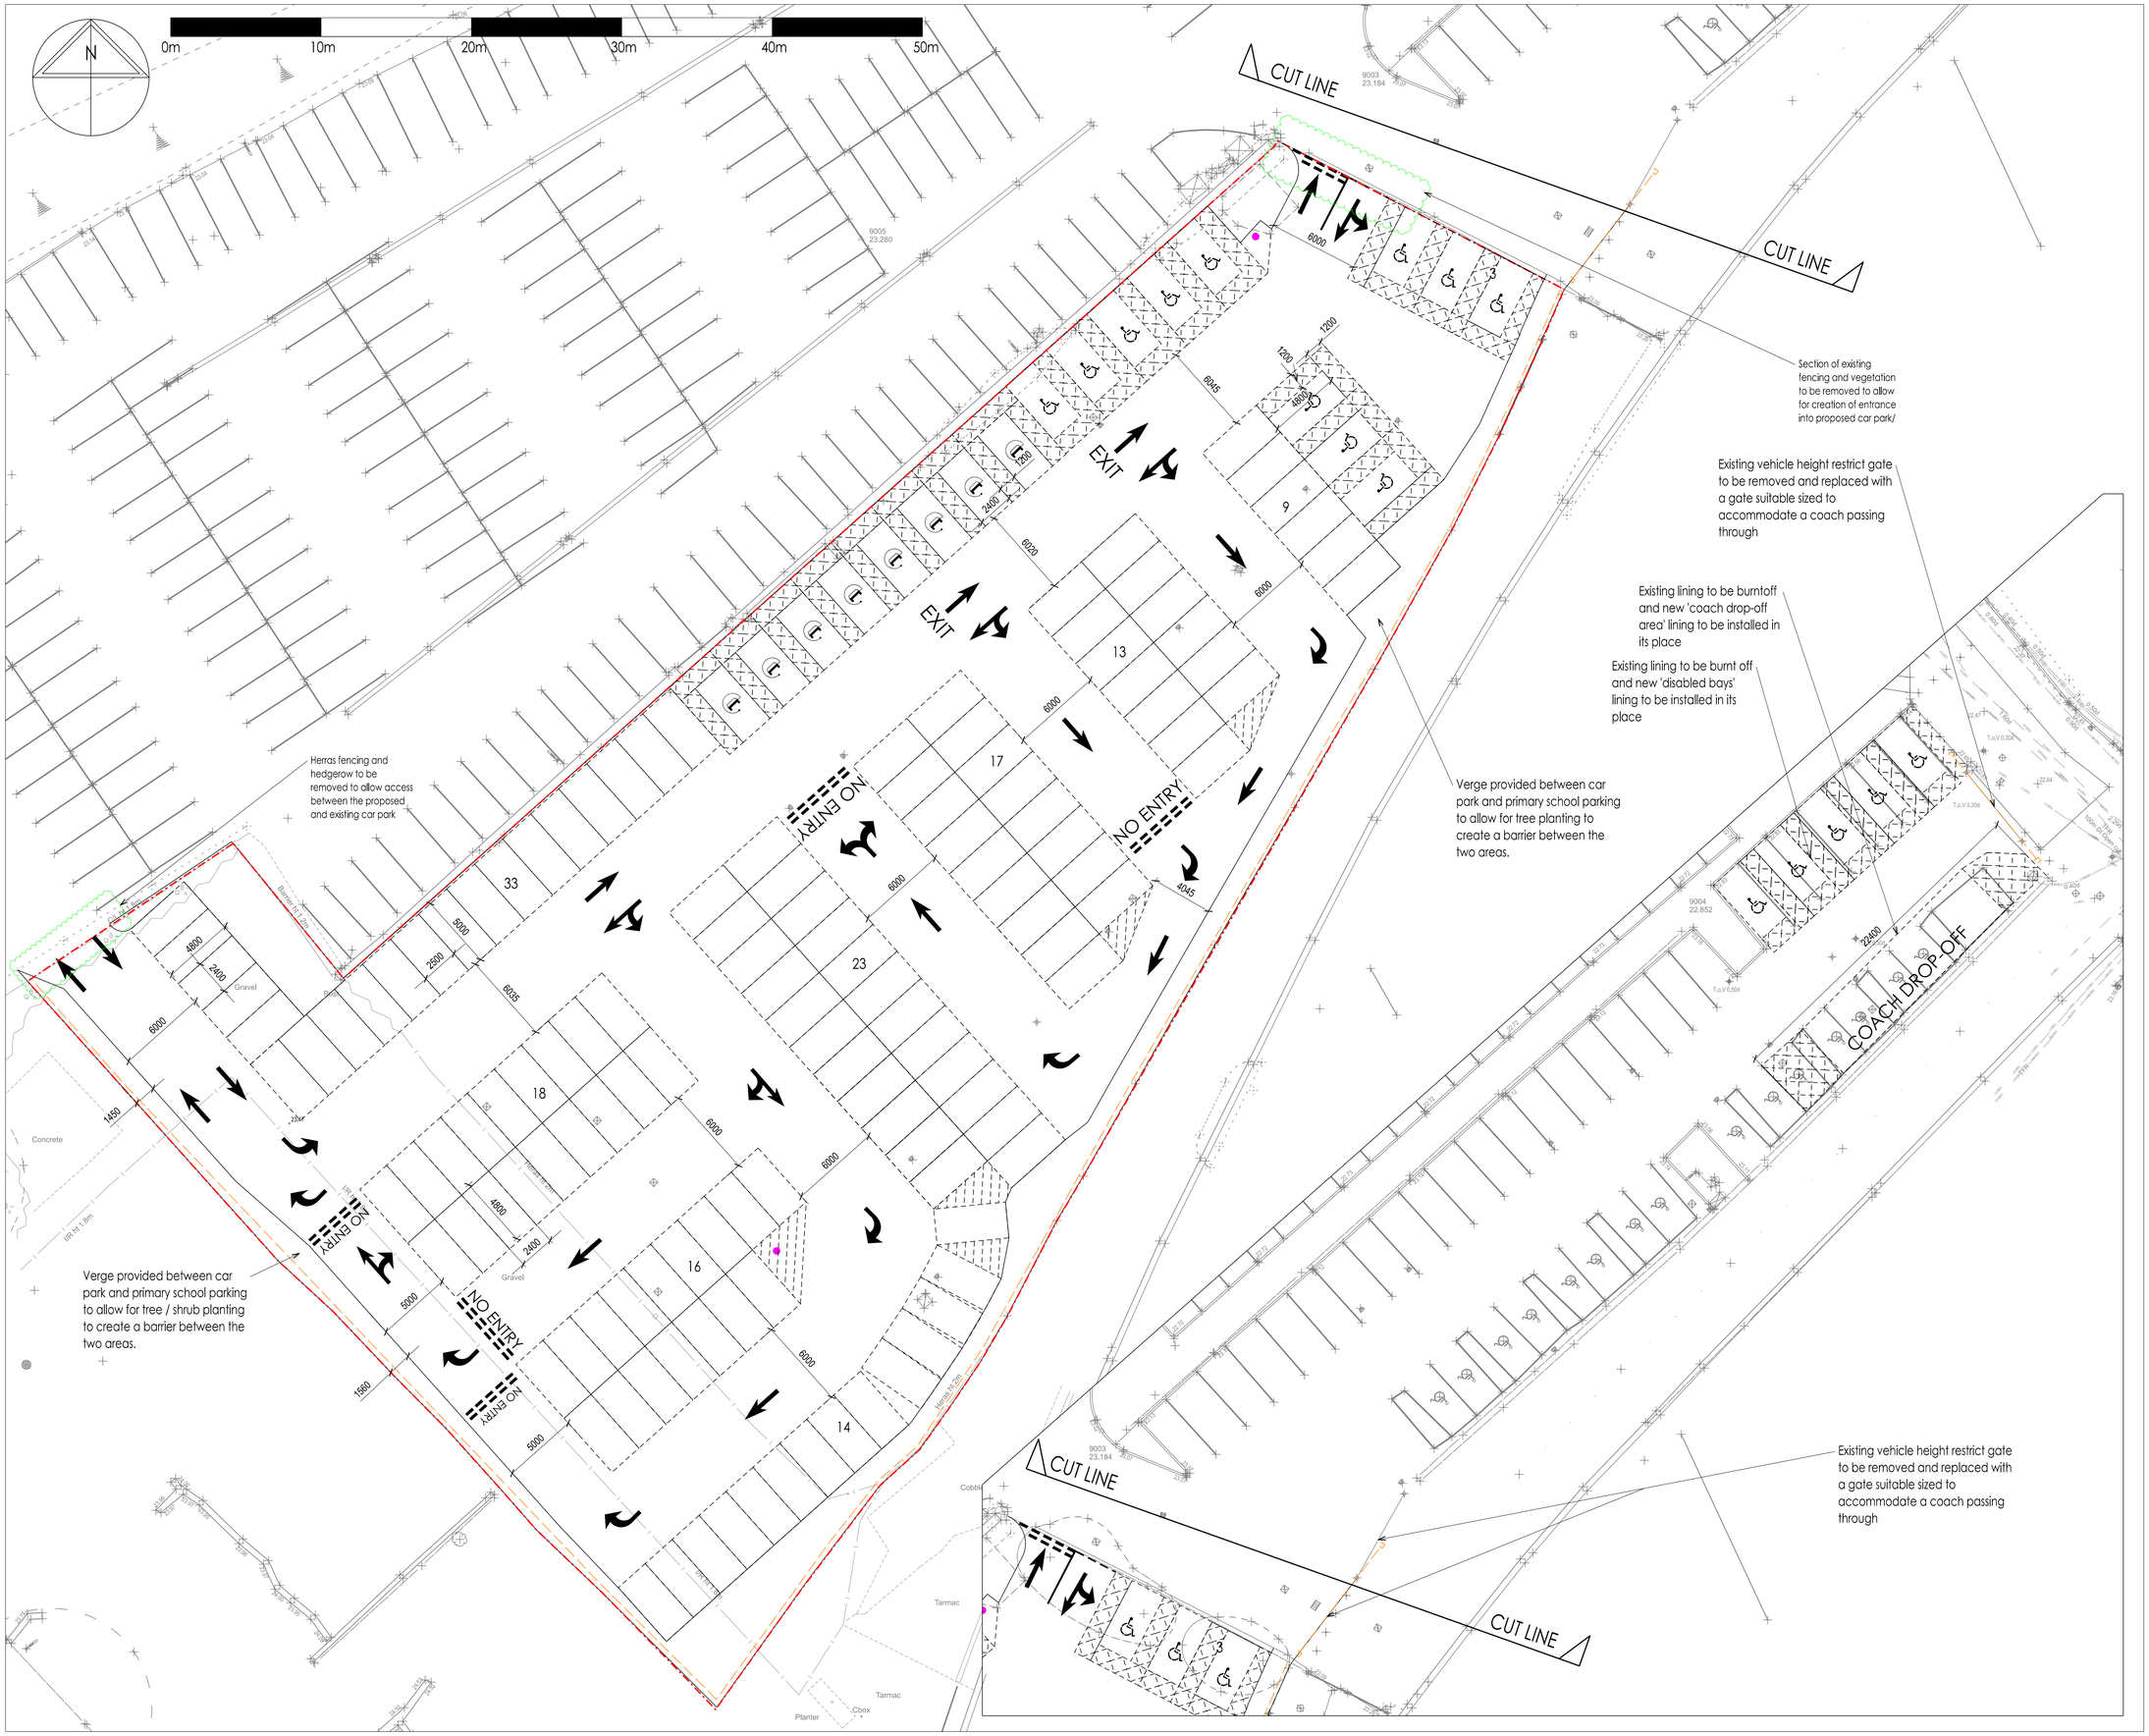

William Saunders is the trading name of Wm Saunders Partnership LLP. Wm Saunders Partnership Limited Liability Partnership is registered in England and Wales with the Registration number OC 308323. The Registered Office is Ossington Chambers, 6-8 Castle Gate, Newark on Trent, Notts, NG24 1AX.

This drawing & any design thereon is the copyright of Wm Saunders Partnership LLP and must not be reproduced without their written consent.

Contractors must verify all dimensions, levels and co-ordinates at the site before commencing any work or making any shop drawings; no dimensions to be taken from drawing.

General Notes:

1 - Do not scale this drawing. If in any doubt ask.

2 - This drawing is to be read in conjunction with all relevant engineers and specialists drawings and specifications.

3 - All setting out is to be checked on site prior to any works commencing. Any discrepancies are to be reported to the Engineer immediately.

4 - All dimensions are shown in millimetres unless otherwise noted. All levels are shown in metres unless otherwise noted.

5 - Additional Spaces:
- Standard Parking = 127 bays
- Accessible Parking = 11 bays
- Electric Parking = 8 bays
- Ticket Machine = 2

6 - ! Existing silted up manholes to be jetted clear and investigated to determine their use and whether they are still live or not.

Key:

Site Boundary

Proposed Fencing / Gates

Proposed Lining

Rev	Description	Drn	Vf'd	Date
P3	Design update to reflect client comments	SE		06/24
P2	Design update to reflect client comments	SE	AG	05/24
P1	Initial issue	SE	AG	11/23

As outlined in section 2.3 of the CITB Industry Guidance to Designers, insignificant risks can usually be ignored, as can risks arising from routine construction activities, unless the design compounds or significantly alters these risks. In accordance with CDM Regulations 8, 9 and 11, any significant risks relating to the design features shown on this drawing have been identified and are annotated thus: [!]

☐ No significant risks have been identified.

☒ Significant risks have been identified - refer to notes on drawing for information on residual risks and any controll measures to be employed.

Refer to the current Designer's Risk Assessment sheets for further details.

Designer's Signature SE Date 11/23

Drawing Status
PRELIMINARY

williamsaunders
architecture: engineering: building consultancy
The Beacon
Cafferata Way
Newark-on-Trent
Nottinghamshire, NG24 2TN
Tel: 01636 704361
W: wm-saunders.co.uk
Also at Leeds, Lincoln, Wirksworth

Project
Cattle Market Car Park,
Stamford,
PE9 2WB

Client
South Kesteven District Council

Title
Car Park General Arrangement

WmS Project Ref.	Drawn	Date	Scale	
12741	SE	01/11/23	1:200	@ A1

Drawing/Document Reference

Project	Originator	Zone	Level	Type	Role	Number	Status	Rev.
12741	WMS	ZZ	XX	D	C	39501	S2	P3