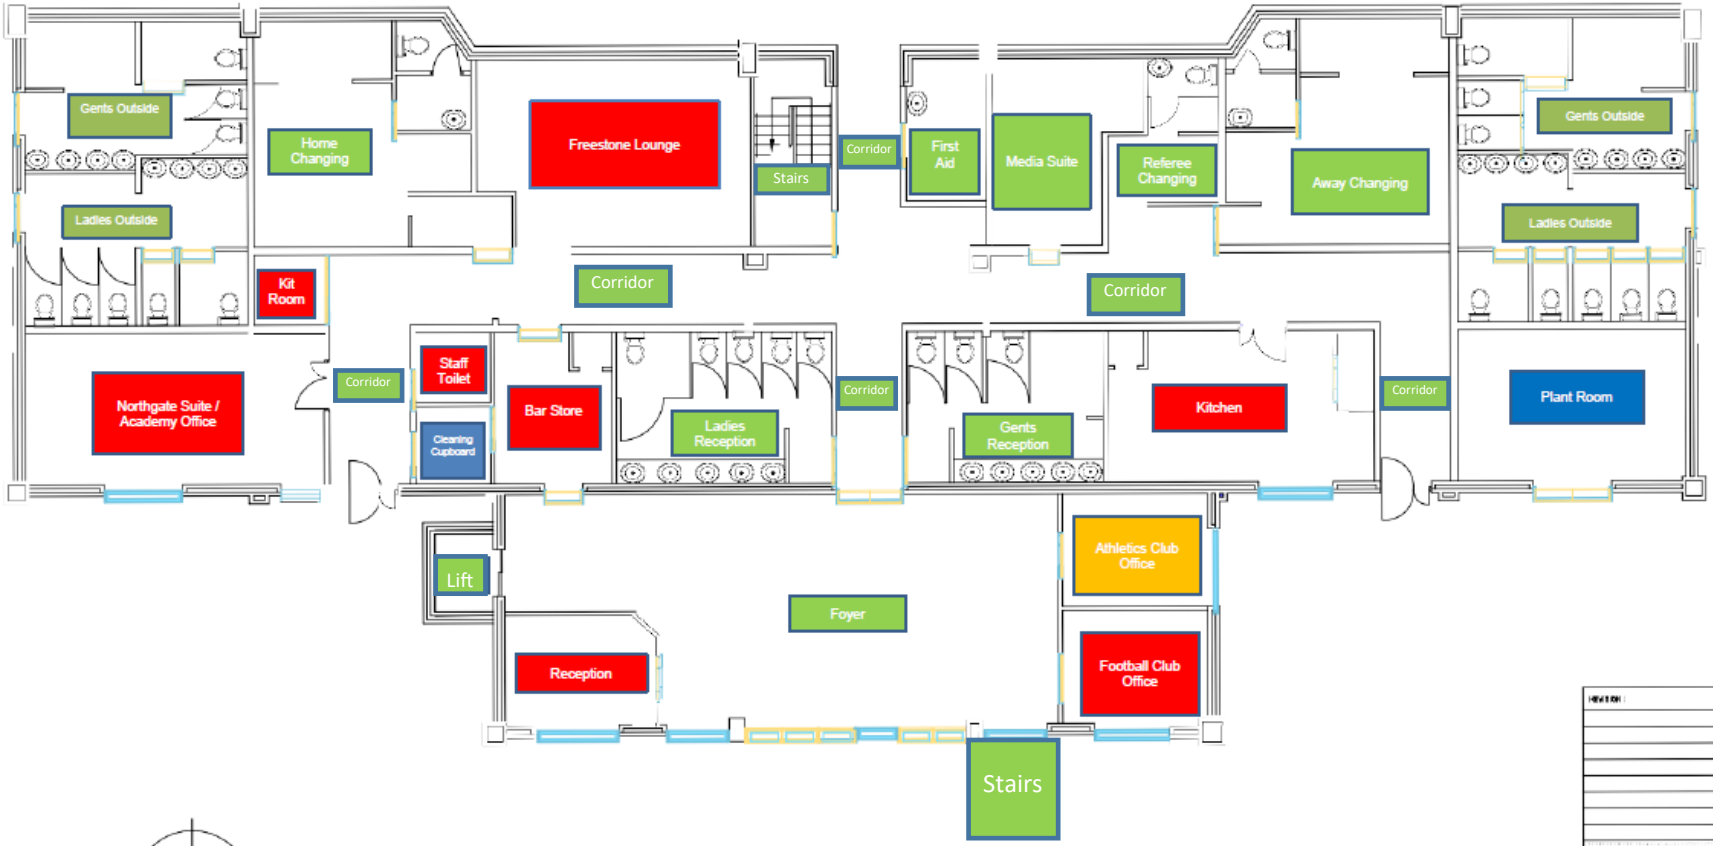

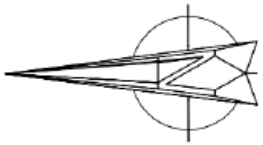

REVISION	DATE	INIT

SOUTH KESTEVEN DISTRICT COUNCIL

ASSET & FACILITIES MANAGEMENT
COUNCIL OFFICES, ST. PETER'S HILL
GRANTHAM, LINCS.
NG31 6PZ
TEL. (01476) 40 60 80
FAX. (01476) 40 60 81

JOB TITLE
SOUTH KESTEVEN SPORTS STADIUM

DRAWING DESCRIPTION
EXISTING GROUND FLOOR LAYOUT

DATE JULY 2001 | DRAWN
SCALE 1:100 | CHECKED
DWG. NO