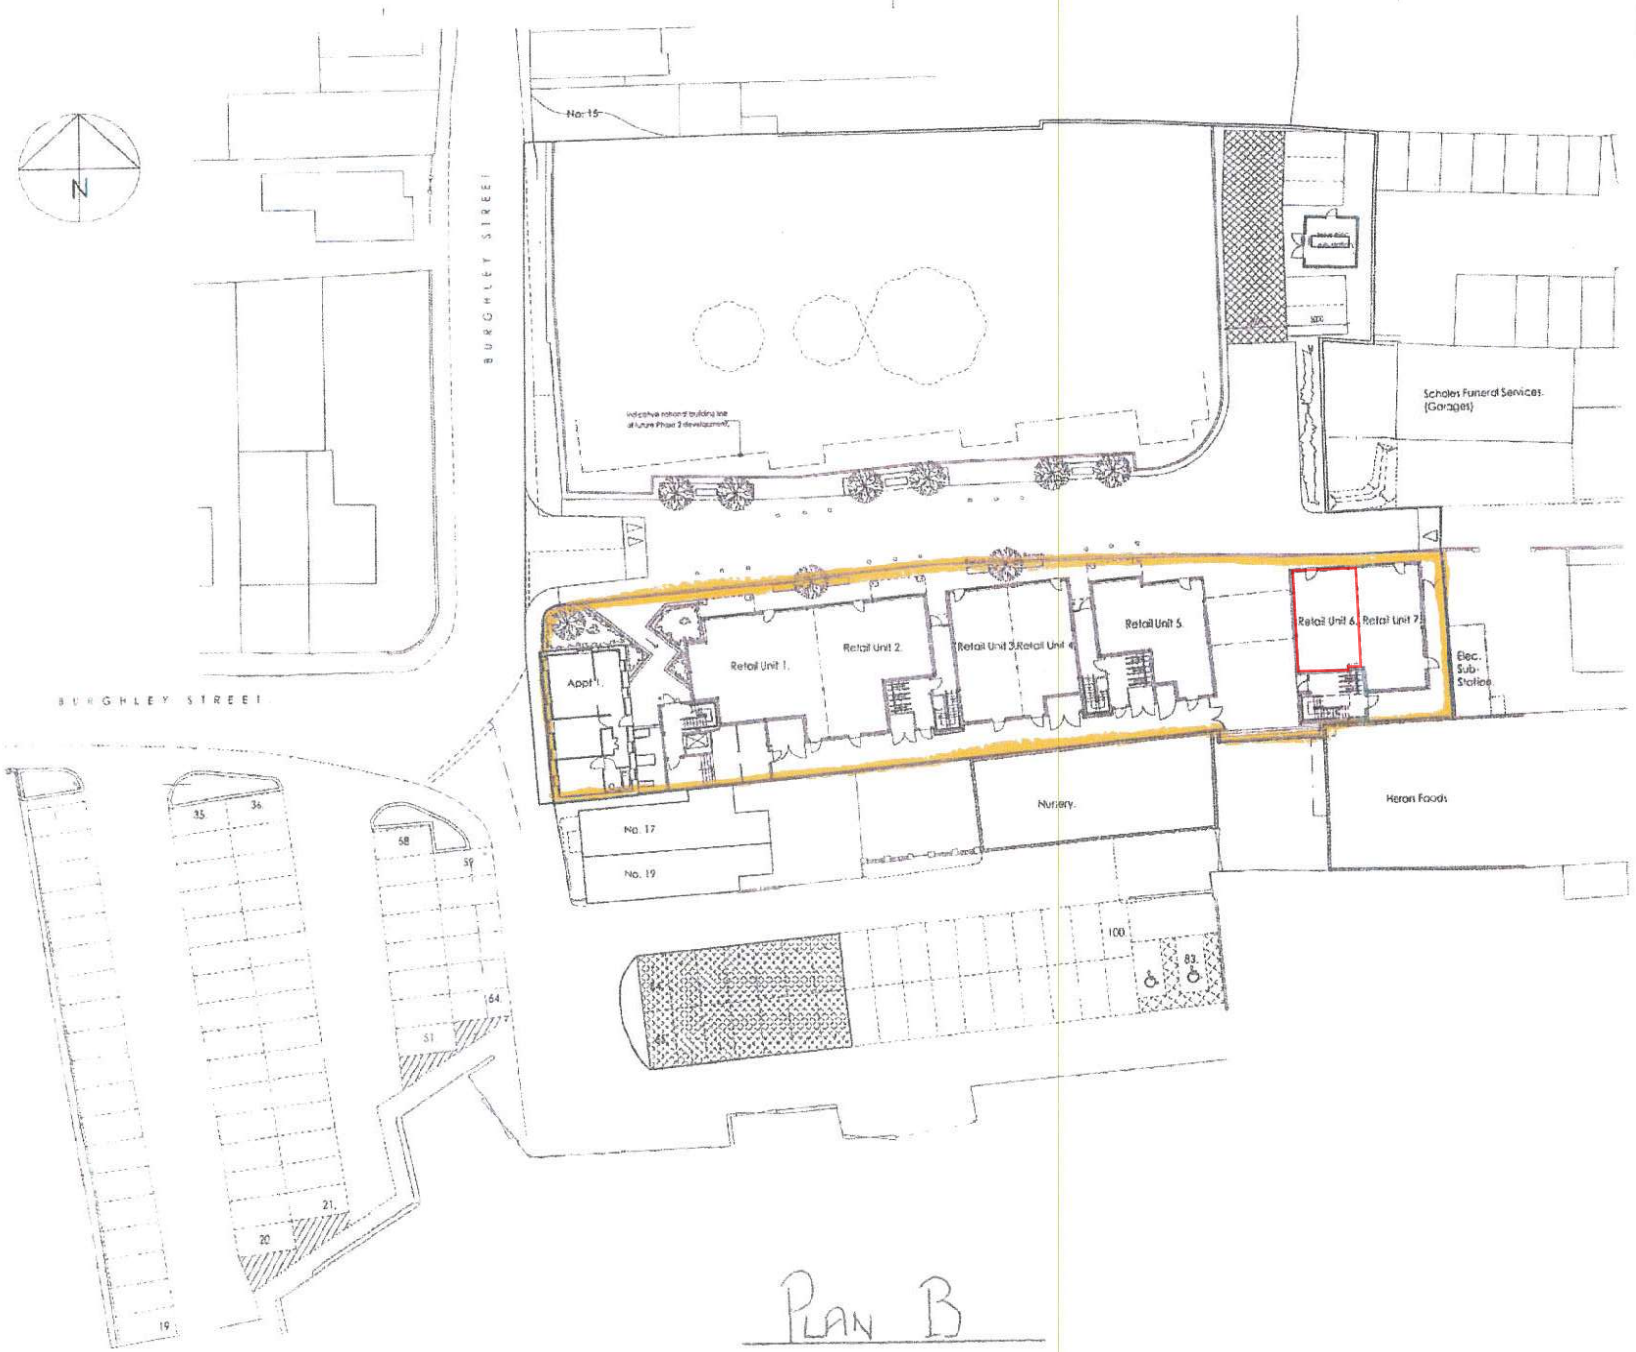

PLAN B

This drawing is to be read in conjunction with all other relevant Architects, Engineers & sub-contractors drawings/details

Rev	Description	Drn	Vf'd	Date
A	Red line amended	SW		NAC01/14
-	Issued for Information	SW		NAC01/14

Designer's Signature SW Date 01/14

Drawing Status INFORMATION

williamsaunders
architecture: engineering: building consultancy
Sheppard Lockton House
Cafferata Way
Newark-on-Trent
Nottinghamshire. NG24 2W
Tel: 01636 704361
Fax: 01636 703957
W: www.williamsaunders.co.uk
Associates: Jones, Cardiff, Wadsworth

Project
Wherrys Lane,
Bourne.
PE10 9HQ

Client
South Kesteven DC

Title
Development Site Plan.

Drawn	Date	Scale	Size
SW	Jan. 2013	1:200	
Discipline	Project Number	Drawing Number	Revision
Arch.	10464	(9)08	A