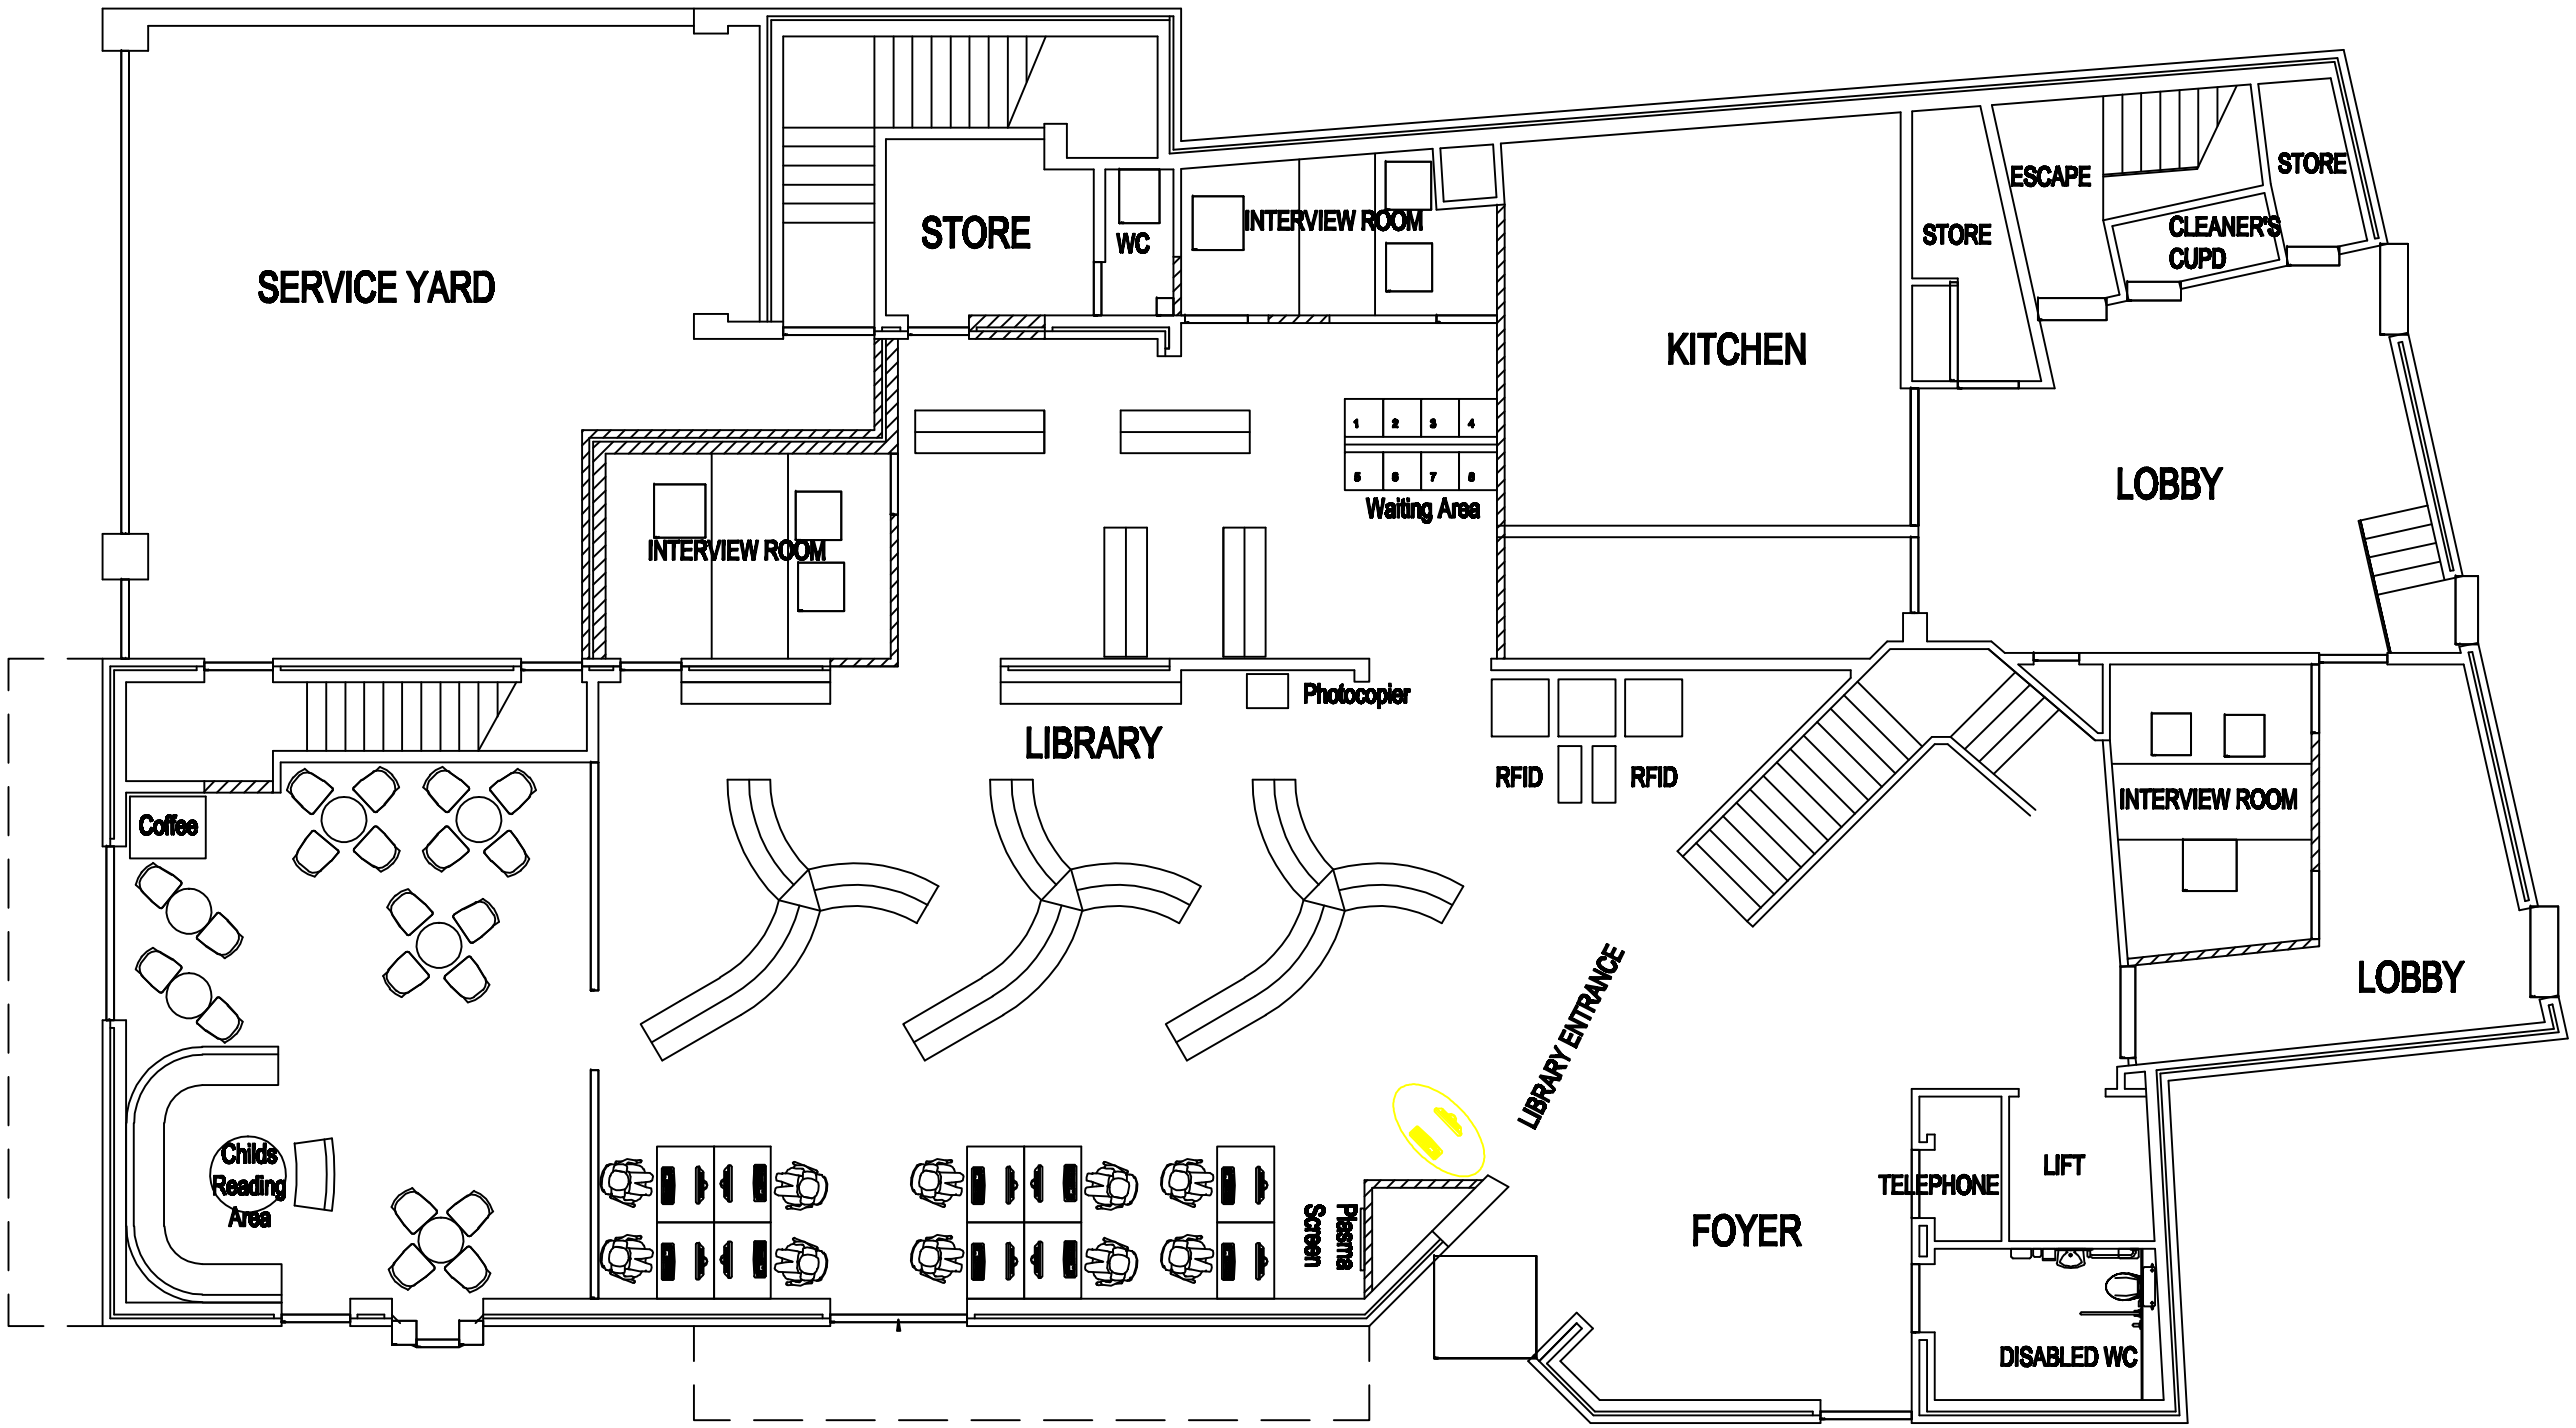

Revision :	Date:	Int:

SOUTH KESTEVEN DISTRICT COUNCIL

PROPERTY SERVICES
SOUTH KESTEVEN DISTRICT COUNCIL
COUNCIL OFFICES, ST. PETER'S HILL
GRANTHAM, LINCS.
NG31 6PZ
TEL. (01476) 40 60 80
FAX. (01476) 40 60 08

Job Title

BOURNE CORN EXCHANGE

Drawing Description

PROPOSED GROUND FLOOR PLAN

Date	Drawn
Scale 1:50	Checked
Dwg. No.	